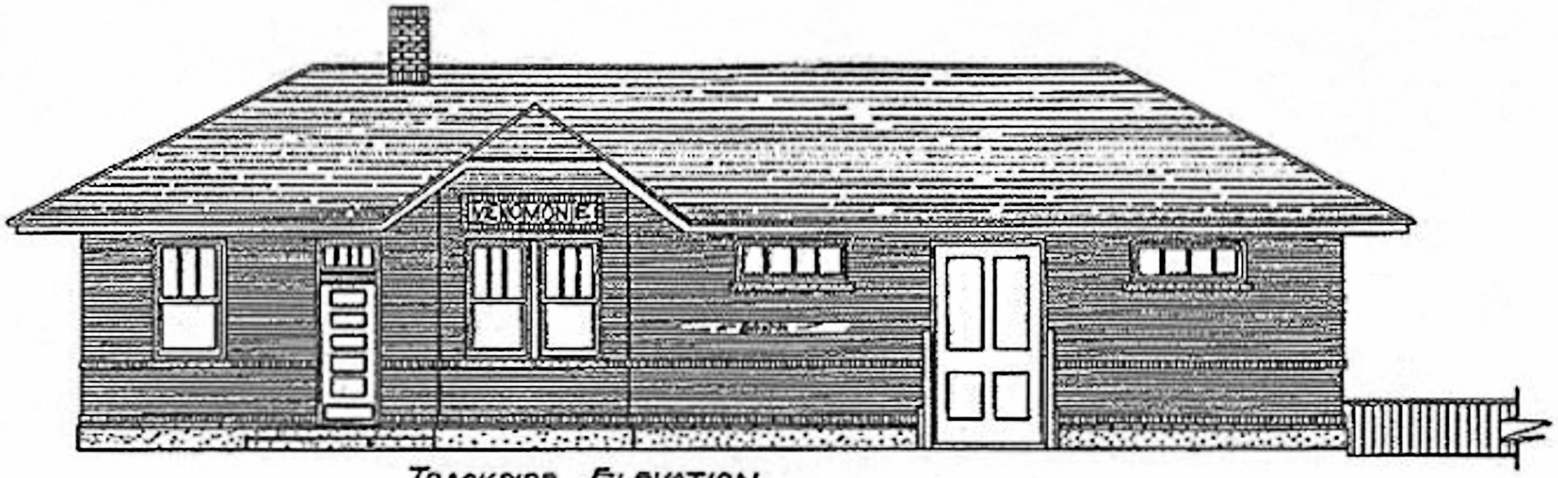

TRACKSIDE ELEVATION

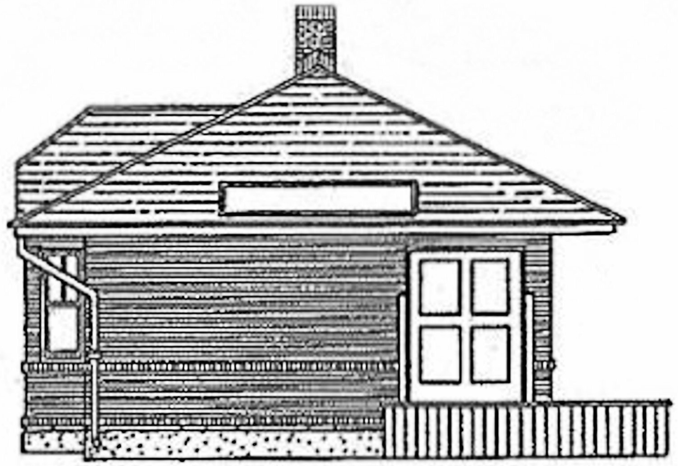

SOUTH END ELEVATION

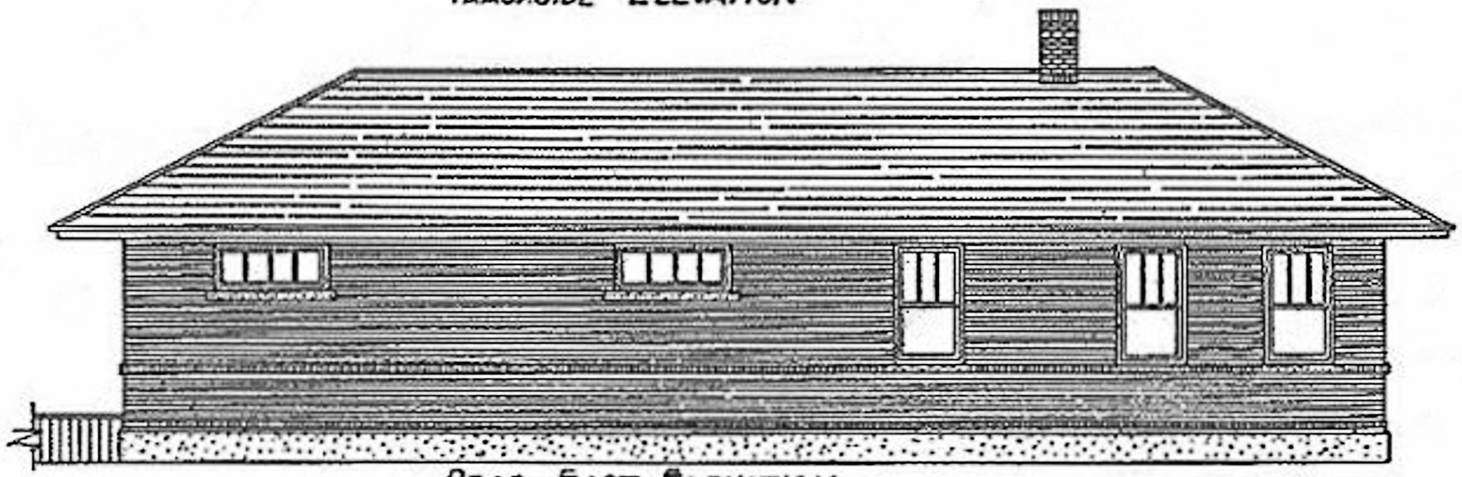

REAR EAST ELEVATION

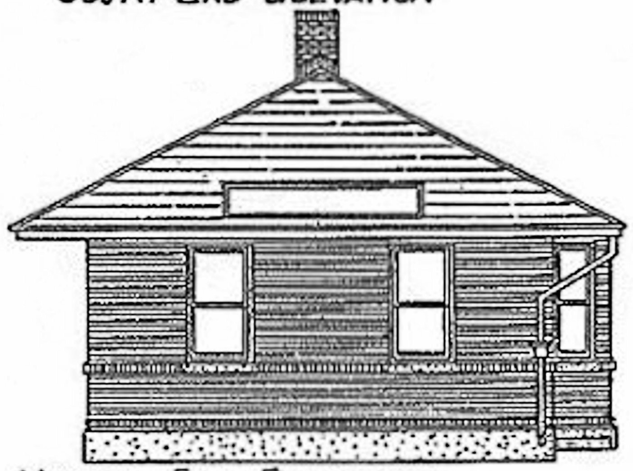

NORTH END ELEVATION

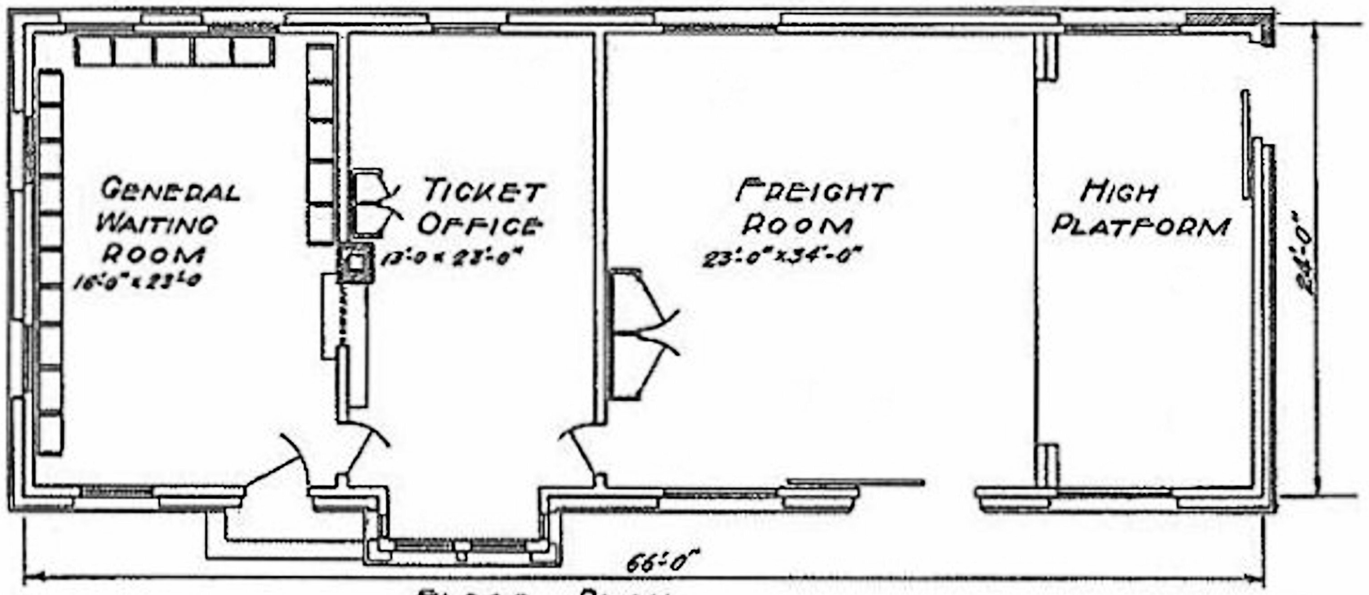

FLOOR PLAN

C. M. & ST. P. RY.
ENGINEERING DEPARTMENT
PASSENGER STATION
MENOMONIE WIS
BUILT IN 1926

Chicago
Corr'd

Drawing No. B-3201
Approved

Engr of Design

Chief Engineer
J.W.F.

SHEET No 117